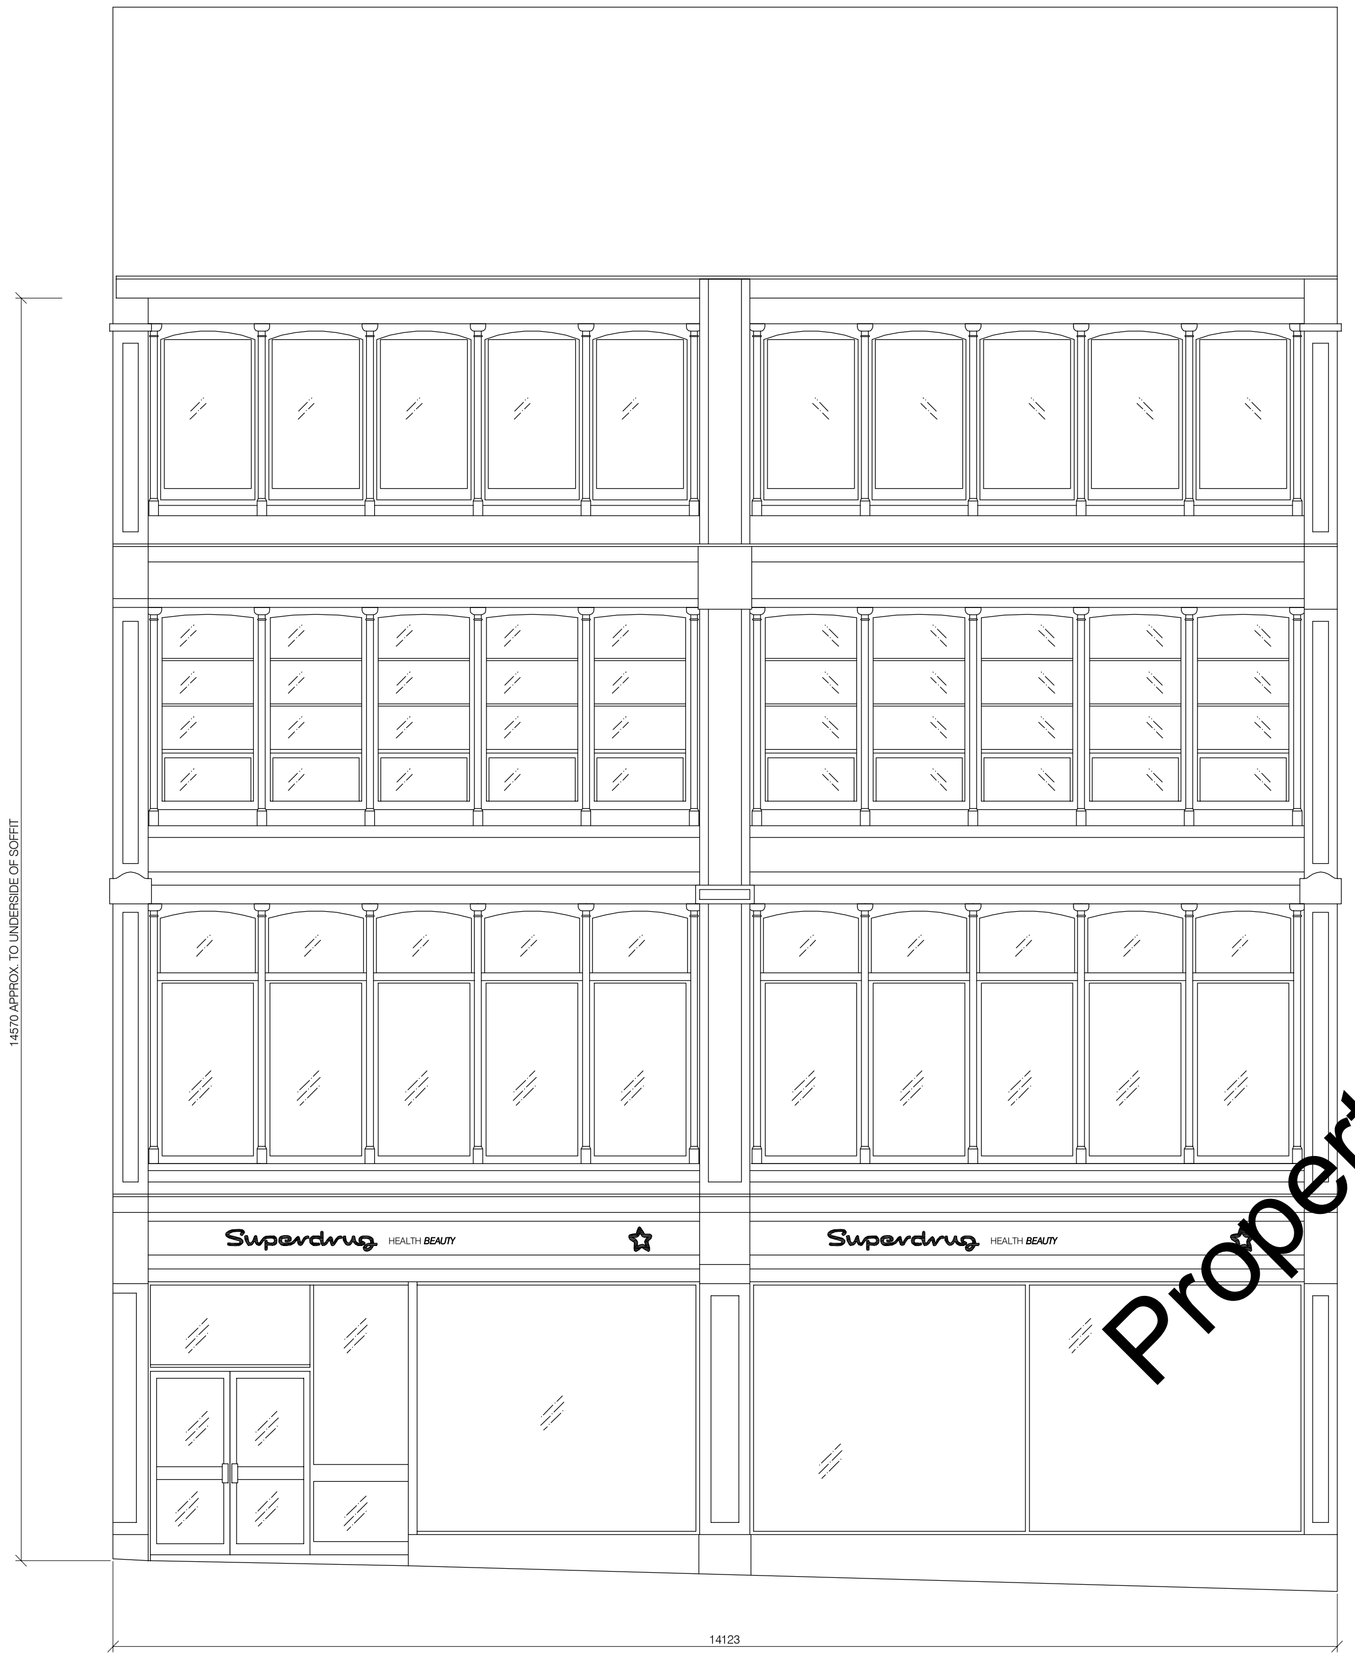

FRONT ELEVATION

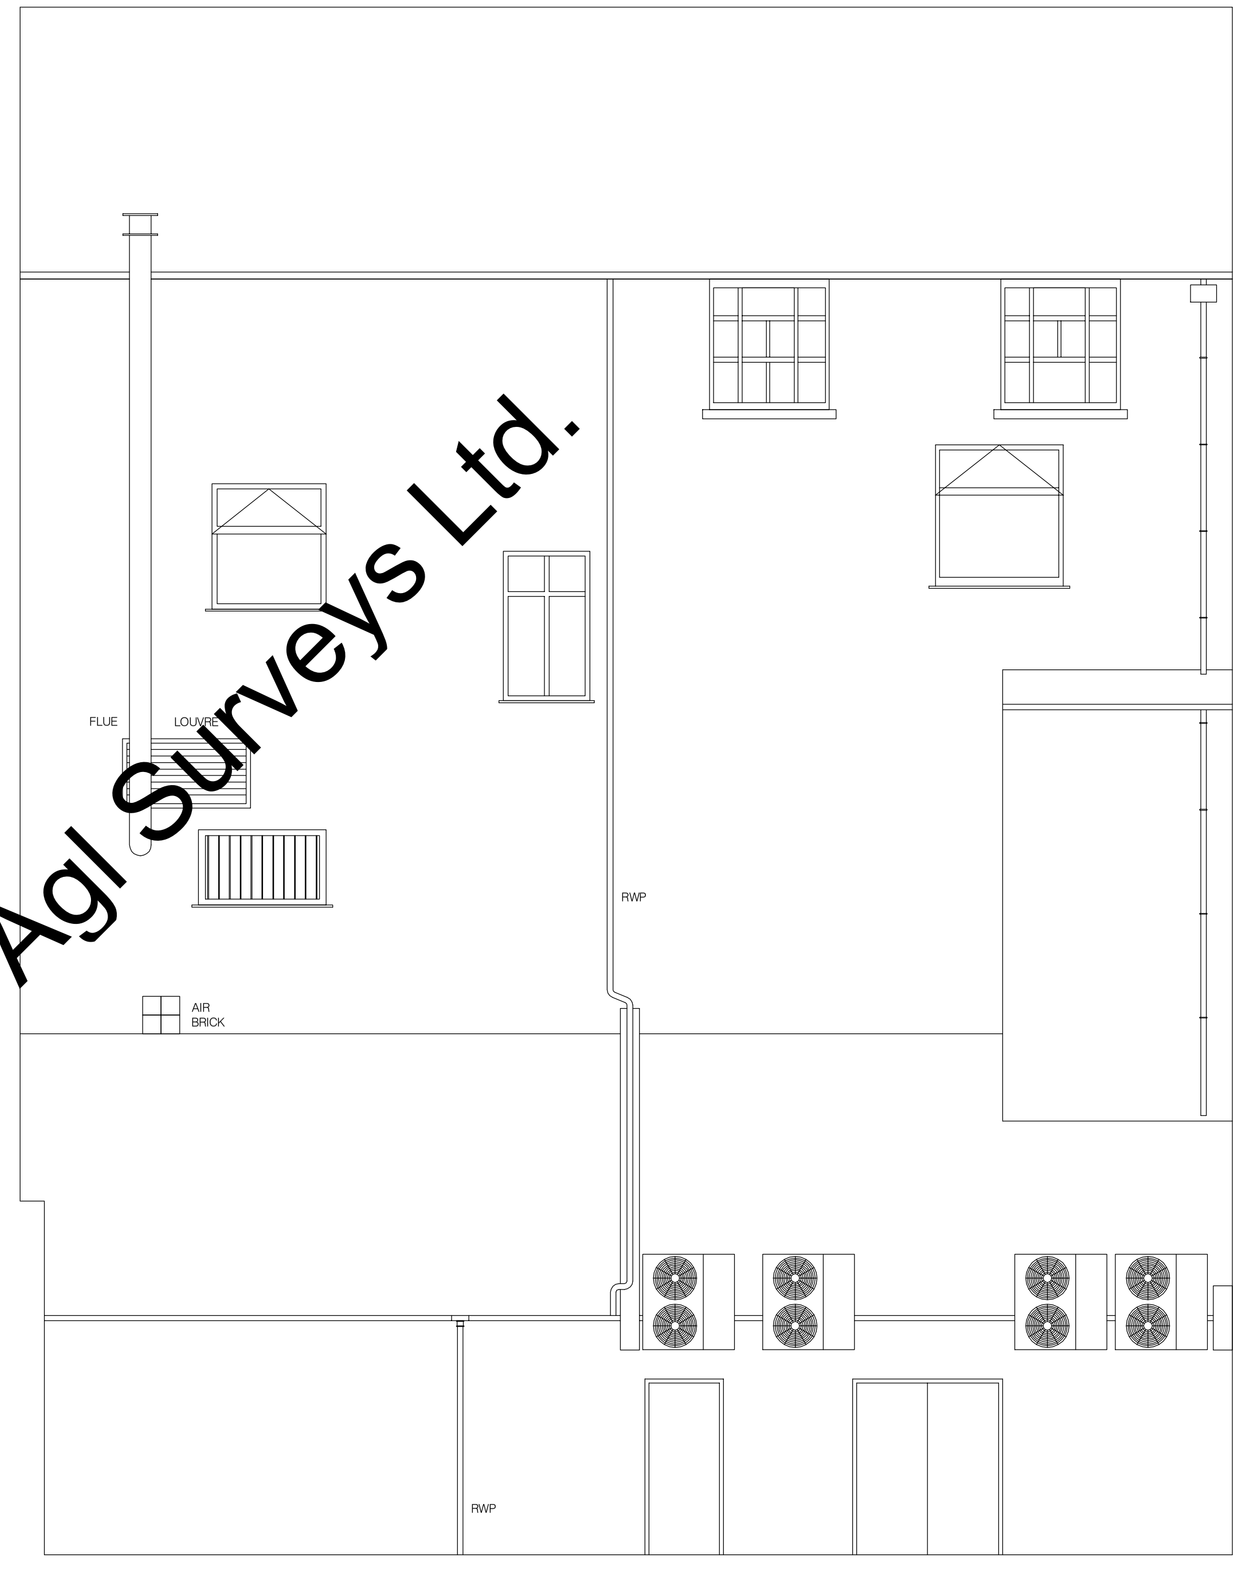

REAR ELEVATION

Property of Agl Surveys Ltd.

THIS DRAWING IS THE PROPERTY OF AGL SURVEYS LTD. COPYRIGHT IS RESERVED BY THEM AND THE DRAWING IS ISSUED ON THE CONDITION THAT IT IS NOT COPIED EITHER IN WHOLE OR IN PART WITHOUT THE CONSENT OF AGL SURVEYS LTD.

NOTES:

- NO DIMENSIONS TO BE SCALED FROM THIS DRAWING
- ALL DIMENSIONS TO BE CHECKED ON SITE BEFORE COMMENCING WORK
- ALL HIGH LEVEL DIMENSIONS HAVE BEEN TAKING FROM GROUND LEVEL

AGL Surveys Ltd.
4 Victoria Grange Drive,
Morley,
Leeds,
LS27 9RW
Tel: 0113 2539510
Mob: 07966 054968
Email: andrew.leach@agl-surveys.co.uk
Website: www.agl-surveys.co.uk

Project:

Title:
EXISTING FRONT & REAR ELEVATIONS

Drawn:	Authorised:	Date:
A.LEACH	-	-

Scale:	Project No:	Drawing No:	Revision:
1:50	-	A1001	-