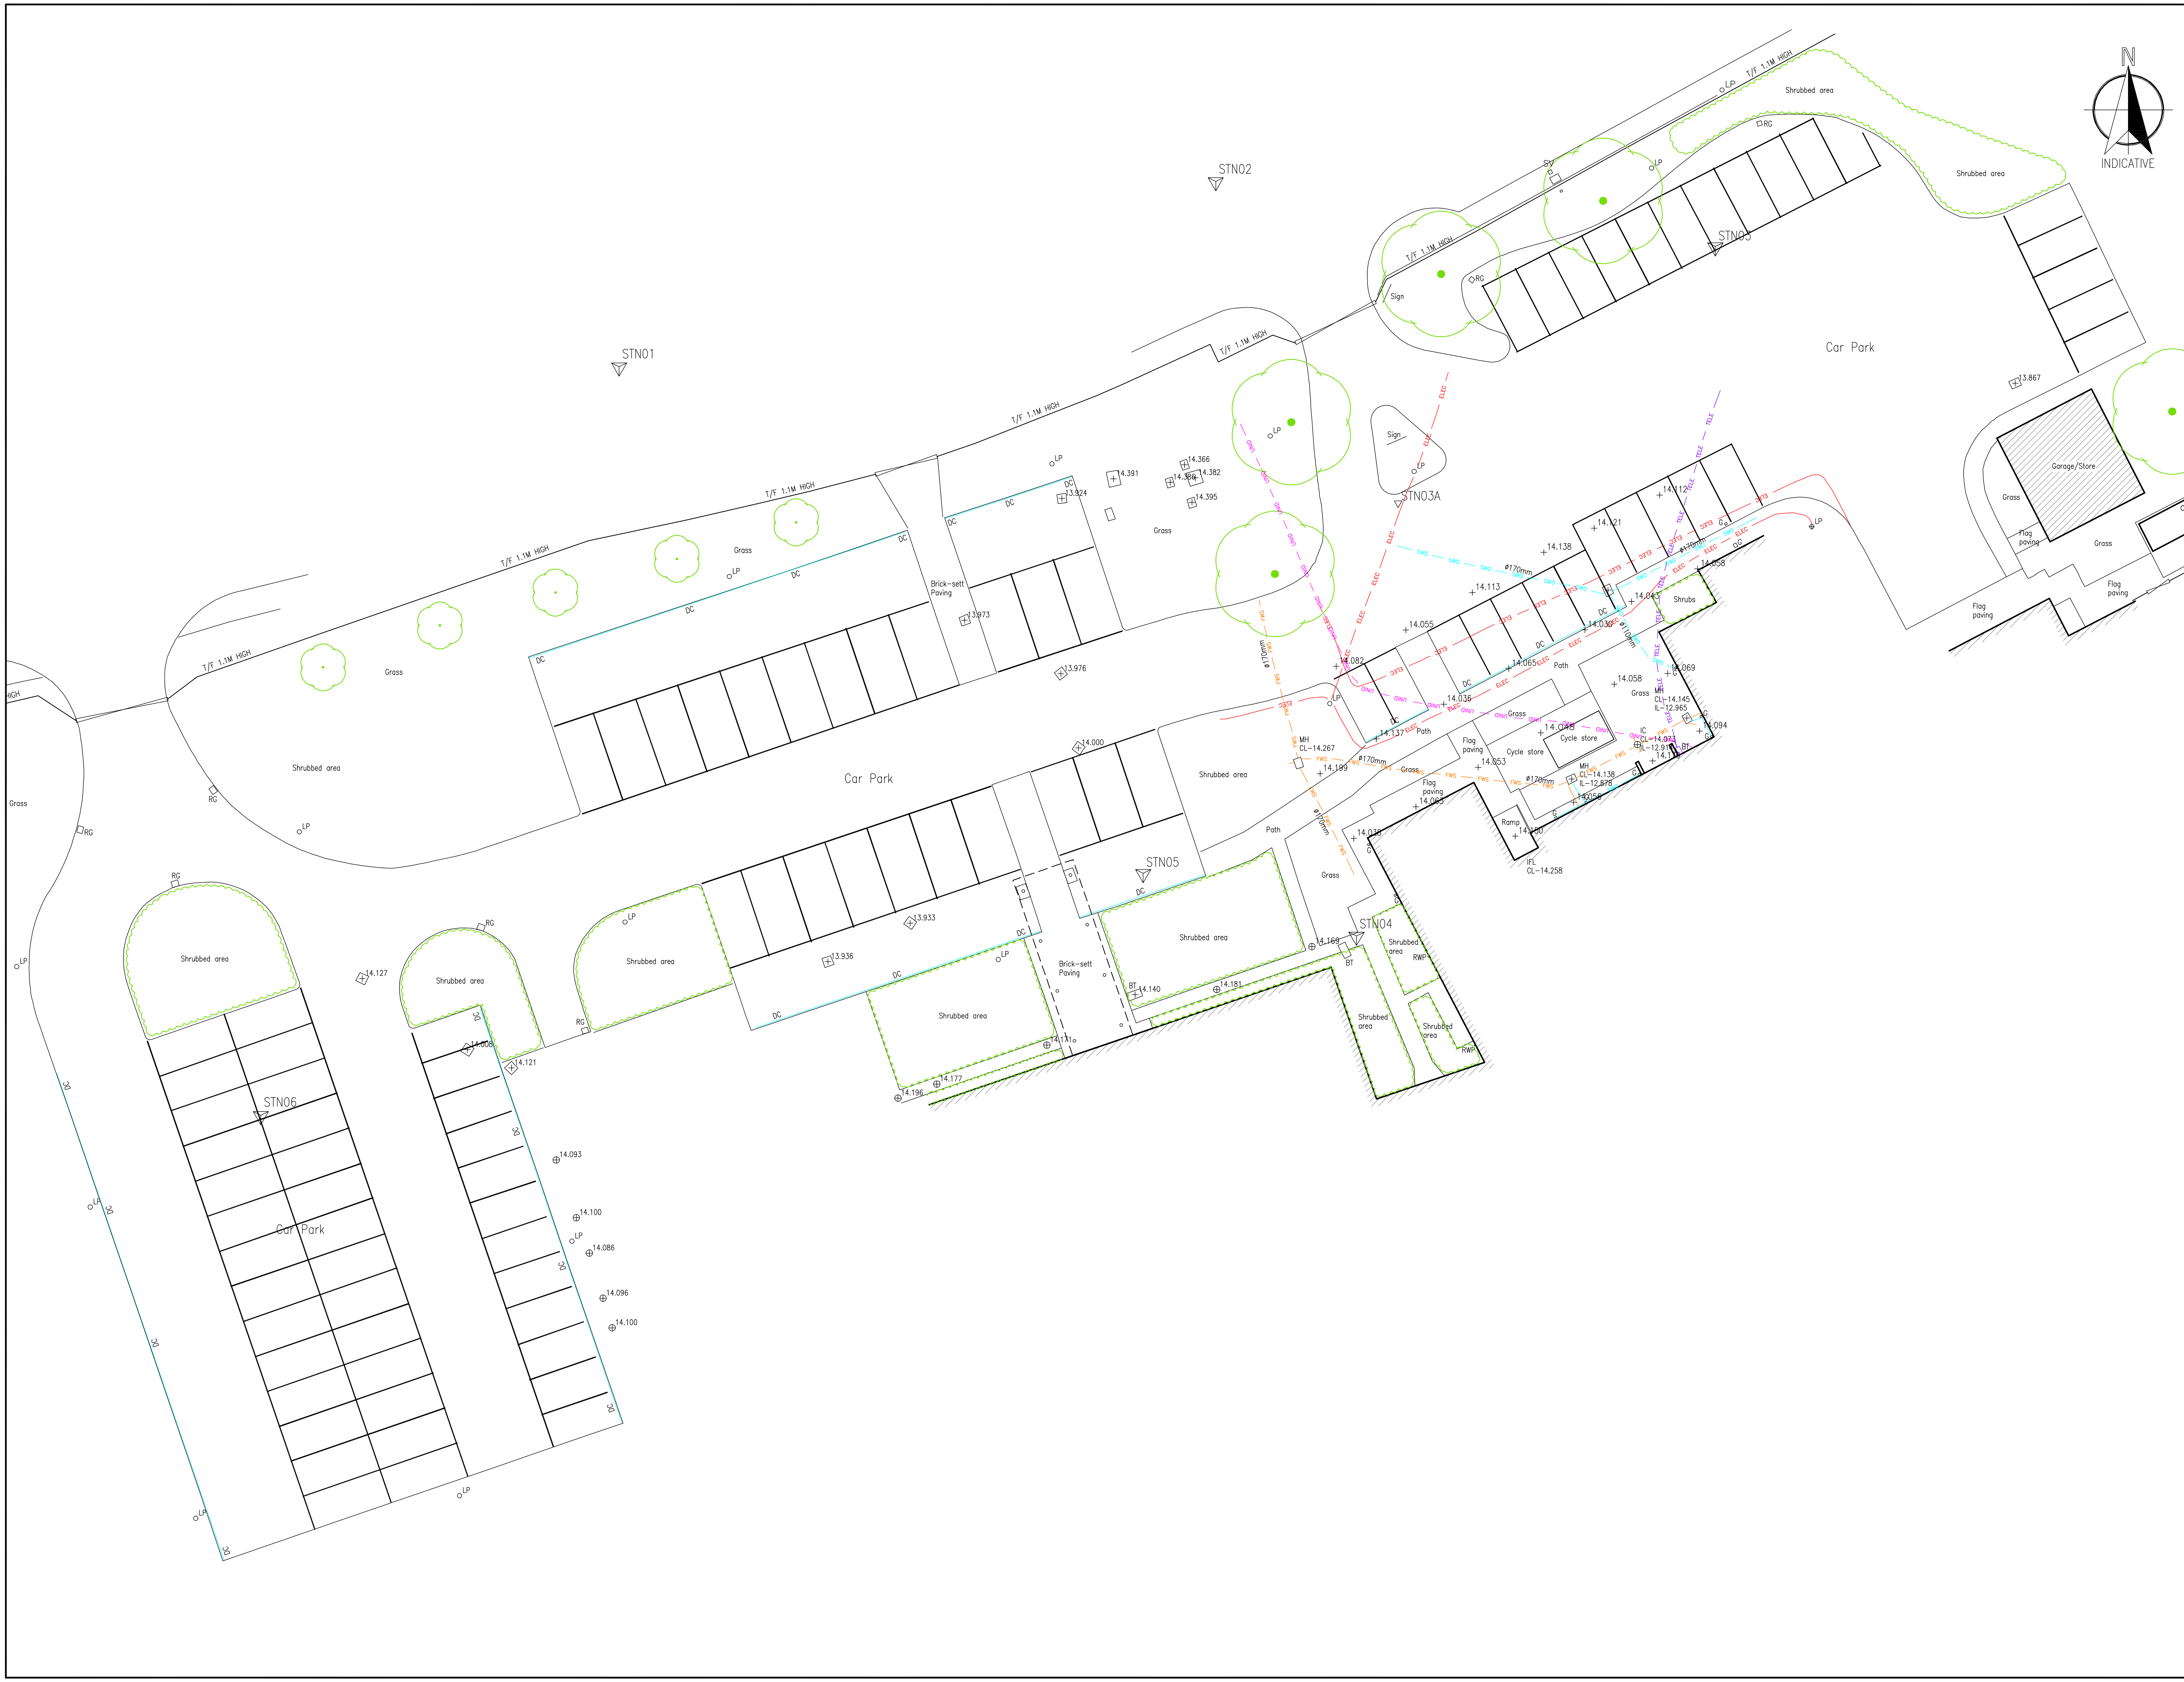

THIS DRAWING IS THE PROPERTY OF AGL SURVEYS LTD. COPYRIGHT IS RESERVED BY THEM AND THE DRAWING IS ISSUED ON THE CONDITION THAT IT IS NOT COPIED EITHER IN WHOLE OR IN PART WITHOUT THE CONSENT OF AGL SURVEYS LTD.

NOTES:

- NO DIMENSIONS TO BE SCALED FROM THIS DRAWING
- ALL DIMENSIONS TO BE CHECKED ON SITE BEFORE COMMENCING WORK
- TREE DIMENSIONS ARE BEST ESTIMATE AND ARE INTENDED FOR INDICATIVE PURPOSE ONLY
- LEVELS SHOWN ARE TO OSGB36
- ALL LEVELS ON KERB LINE ARE CHANNEL LEVELS UNLESS STATED OTHERWISE

SURVEY LEGEND

ABOVE GROUND FEATURES

AC	ACCESS COVER	LP	LAMP POST
BO	BOLLARD	MH	MANHOLE COVER
BIN	RUBBISH BIN	MP	MILEPOST
BS	BUS STOP	PB	POST BOX
BT	TELECOM COVER	RE	RODDING EYE
BTC	BT CABINET	RG	ROAD GULLEY
CATV	CABLE TV COVER	RS	ROAD SIGN
DC	DRAINAGE CHANNEL	RWP	RAIN WATER PIPE
DK	DROP KERB	SP	SIGN POST
EC	ELECTRIC CABINET	SV	STOP VALVE
ER	EARTHING ROD	SVP	SOIL VENT PIPE
FH	FIRE HYDRANT	TL	TRAFFIC LIGHT
GU	GULLEY	TP	TELEGRAPH POLE
GV	GAS VALVE	TPS	TACTILE PAVING SLABS
IC	INSPECTION COVER	UTL	UNABLE TO LIFT

HEIGHT INFORMATION

CL	COVER LEVEL	RHT	RIDGE HEIGHT
EHT	EAVES HEIGHT	SL	SPOT LEVEL
IFL	INTERNAL FLOOR LEVEL	WL	WATER LEVEL
IL	INVERT LEVEL		

FENCING / WALLS

BT/F	BOW TOP FENCE	RW	RETAINING WALL
CL/F	CHAIN LINK FENCE	T/F	TIMBER FENCE
CW	CONCRETE WALL	TP/F	TIMBER PANEL FENCE
M/F	MESH FENCE	WL	WALL
P/F	PALISADE FENCE		

SYMBOLS

TREE
GATE
HEDGE
BUILDING HATCH
STN* SURVEY STATION

UNDERGROUND UTILITIES LEGEND

TELE	TELECOMS CABLE
ELEC	ELECTRICAL CABLE
FWS	FOUL WATER SEWER
SWD	SURFACE WATER DRAINAGE
LWM	LOCAL WATER MAIN
CATV	CATV CABLE
O/H WIRE	OVERHEAD CABLES
GAS	GAS MAIN
UNID	UNIDENTIFIED

STATION CO-ORDINATES

STATION ID	EASTING	NORTHING	HEIGHT
STN01	462633.431	452556.881	13.933
STN02	462673.719	452569.399	13.892
STN03	462707.455	452565.000	13.949
STN04	462683.223	452518.443	14.158
STN05	462668.818	452522.674	13.939
STN06	462609.231	452506.336	14.219

REV.	DATE	AMENDMENTS	DRAWN
–			

AGL Surveys Ltd.
4 Victoria Grange Drive,
Morley,
Leeds,
LS27 9RW
Tel: 0113 2539510
Mob: 07966 054968
Email: andrew.leach@agl-surveys.co.uk
Website: www.agl-surveys.co.uk

CLIENT
CITY OF YORK COUNCIL

PROJECT

TITLE
EXISTING CAR PARK TOPOGRAPHICAL SURVEY & UNDERGROUND UTILITIES SURVEY

DRAWN	CHECKED	DATE
A.L	A.G.LEACH	02.11.2009

SCALE	PROJECT NO	DRAWING NO	REVISION
1:200	–	T1001	–

A1